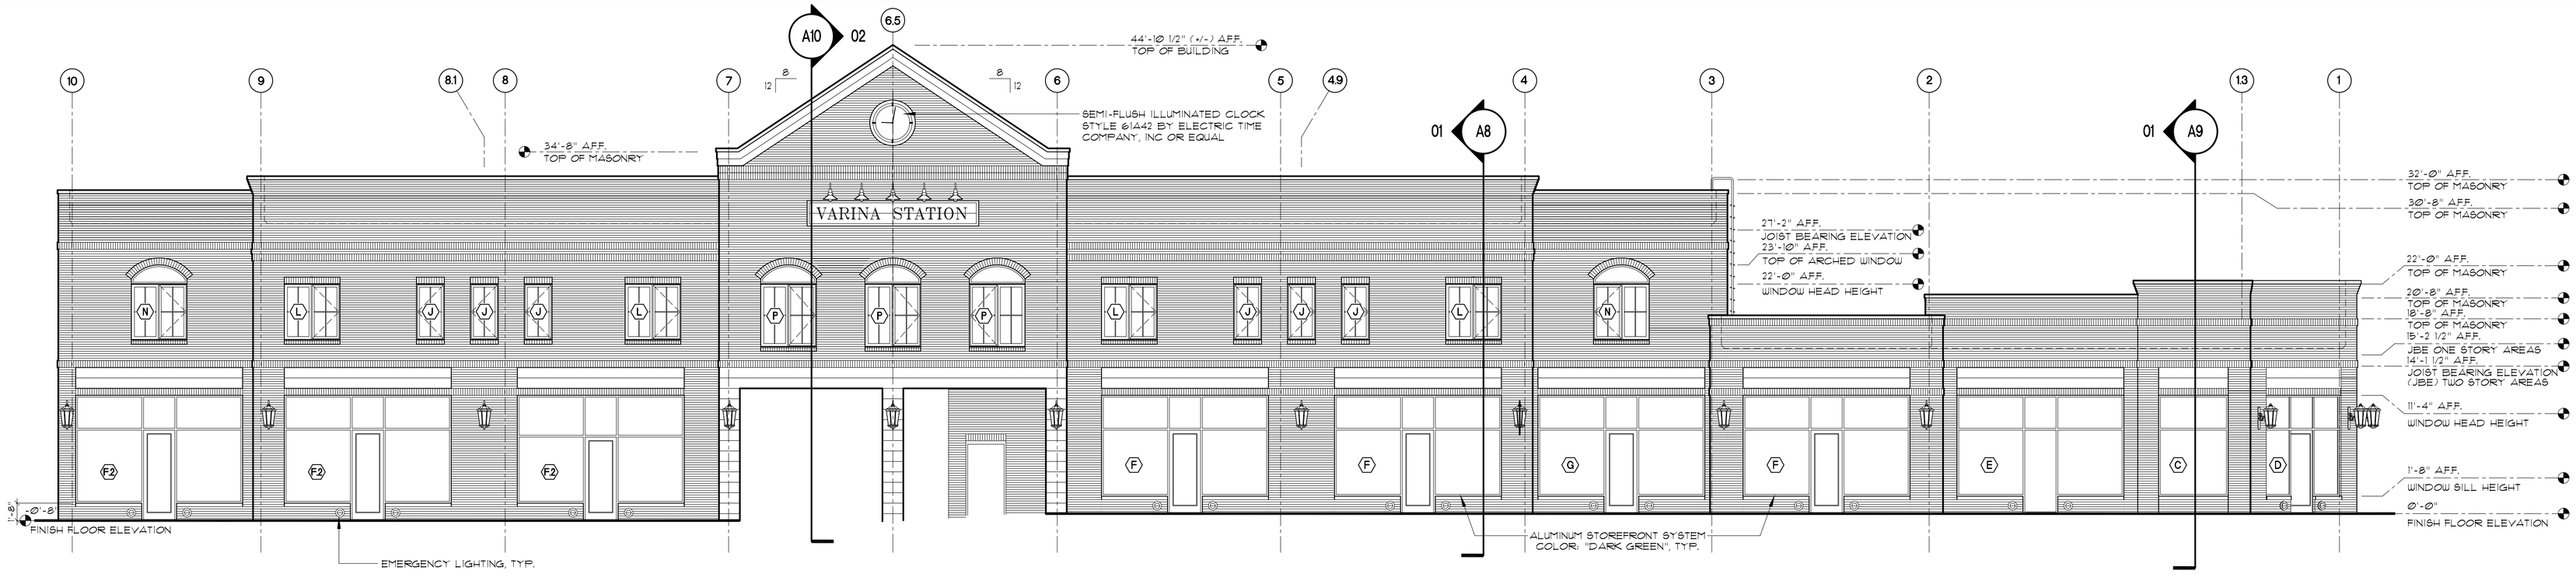

01 NORTH ELEVATION

SCALE: 1/8"=1'-0"

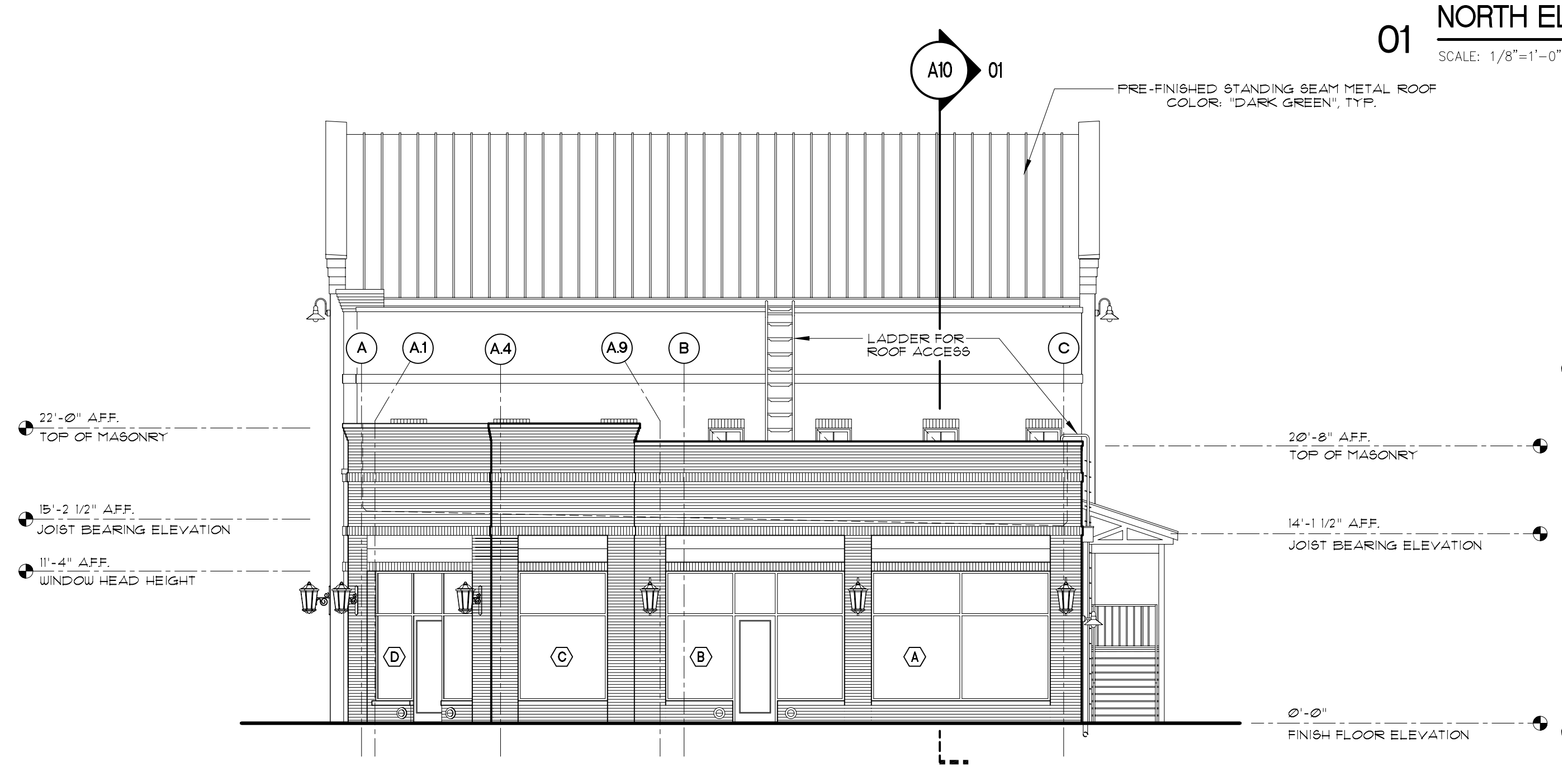

02 WEST ELEVATION

SCALE: 1/8"=1'-0"

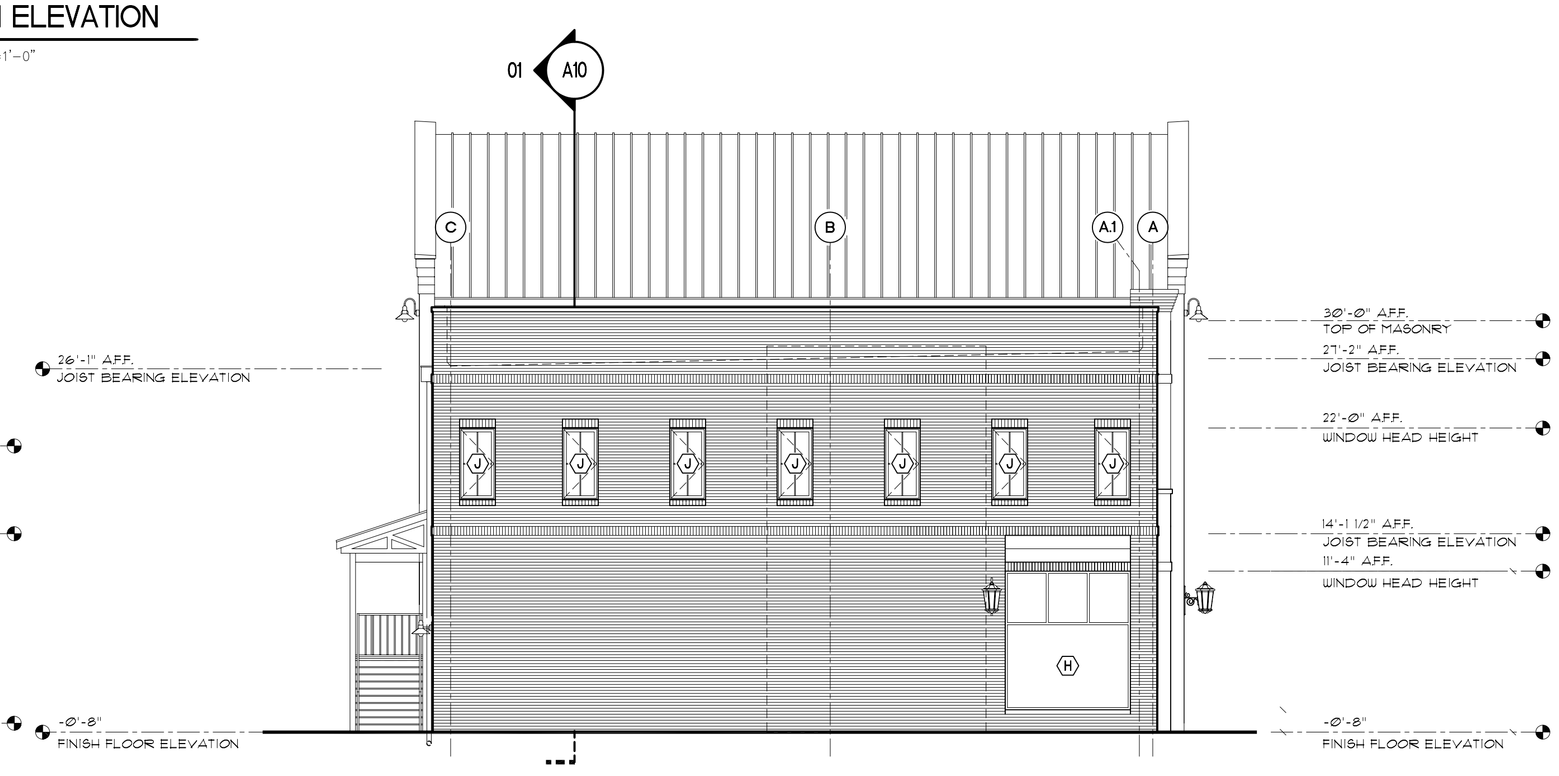

03 EAST ELEVATION

SCALE: 1/8"=1'-0"

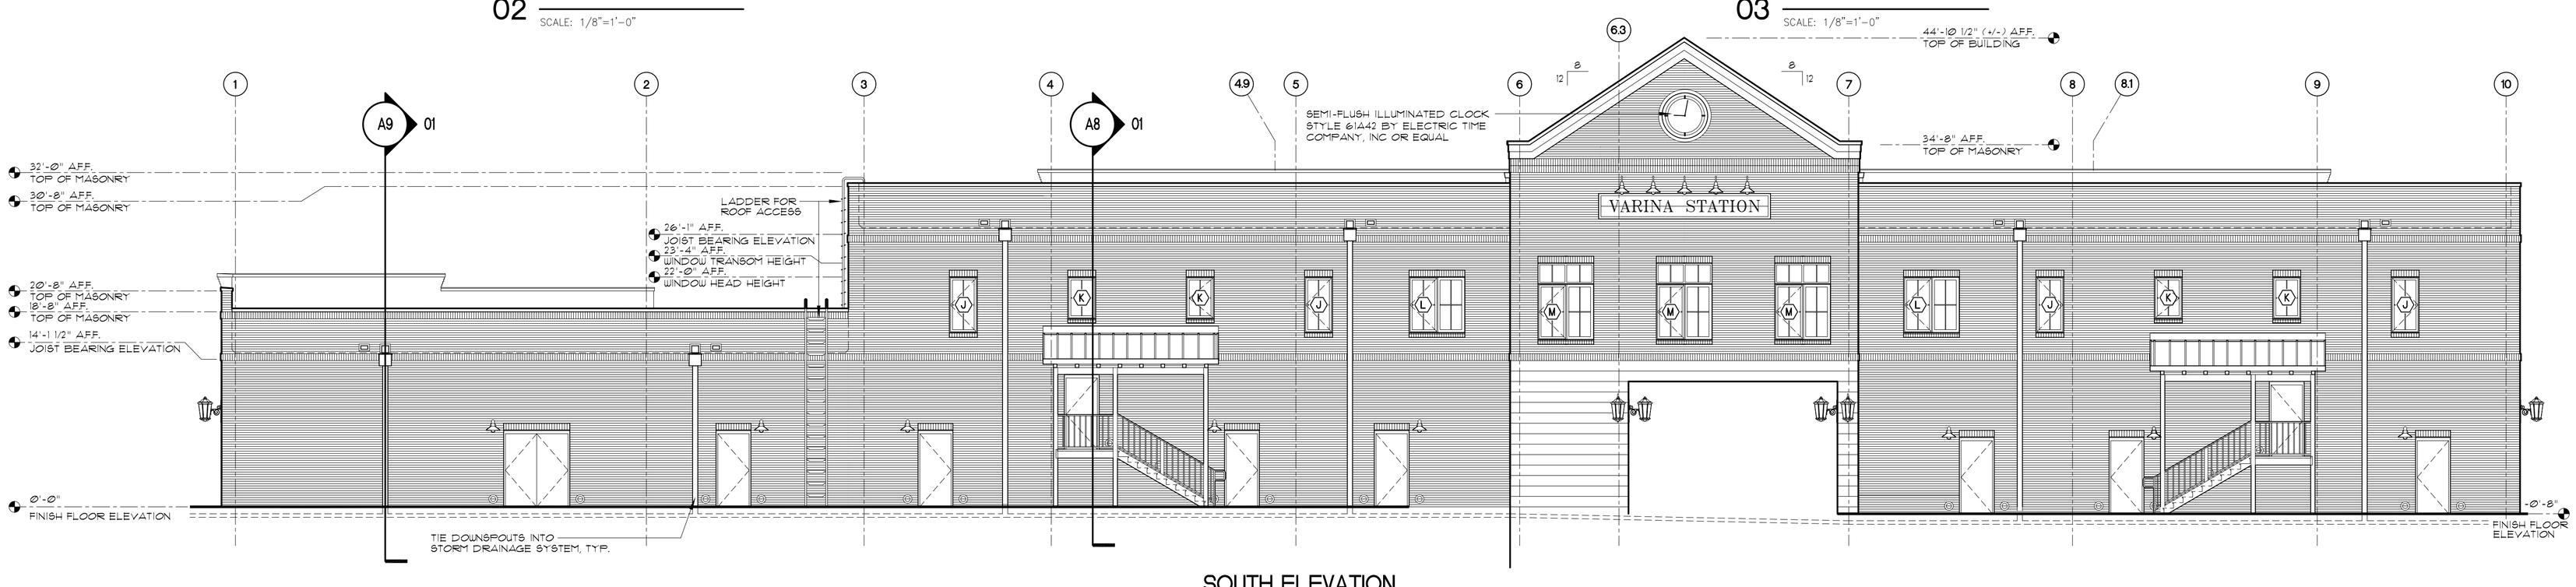

04 SOUTH ELEVATION

SCALE: 1/8"=1'-0"

REVISIONS	BY

SHADOIN ASSOCIATES

Architects Space Planners Interiors

1145 EXECUTIVE CIRCLE, SUITE F, CARY, NC 27511 919/380-4067

A NEW PROJECT FOR

VARINA STATION

E. BROAD STREET
FUQUAY-VARINA, NORTH CAROLINA

DRAWN	DVS
CHECKED	TMS
DATE	03/25/05
SCALE	AS NOTED
JOB NO.	
SHEET	A6
OF	SHEETS